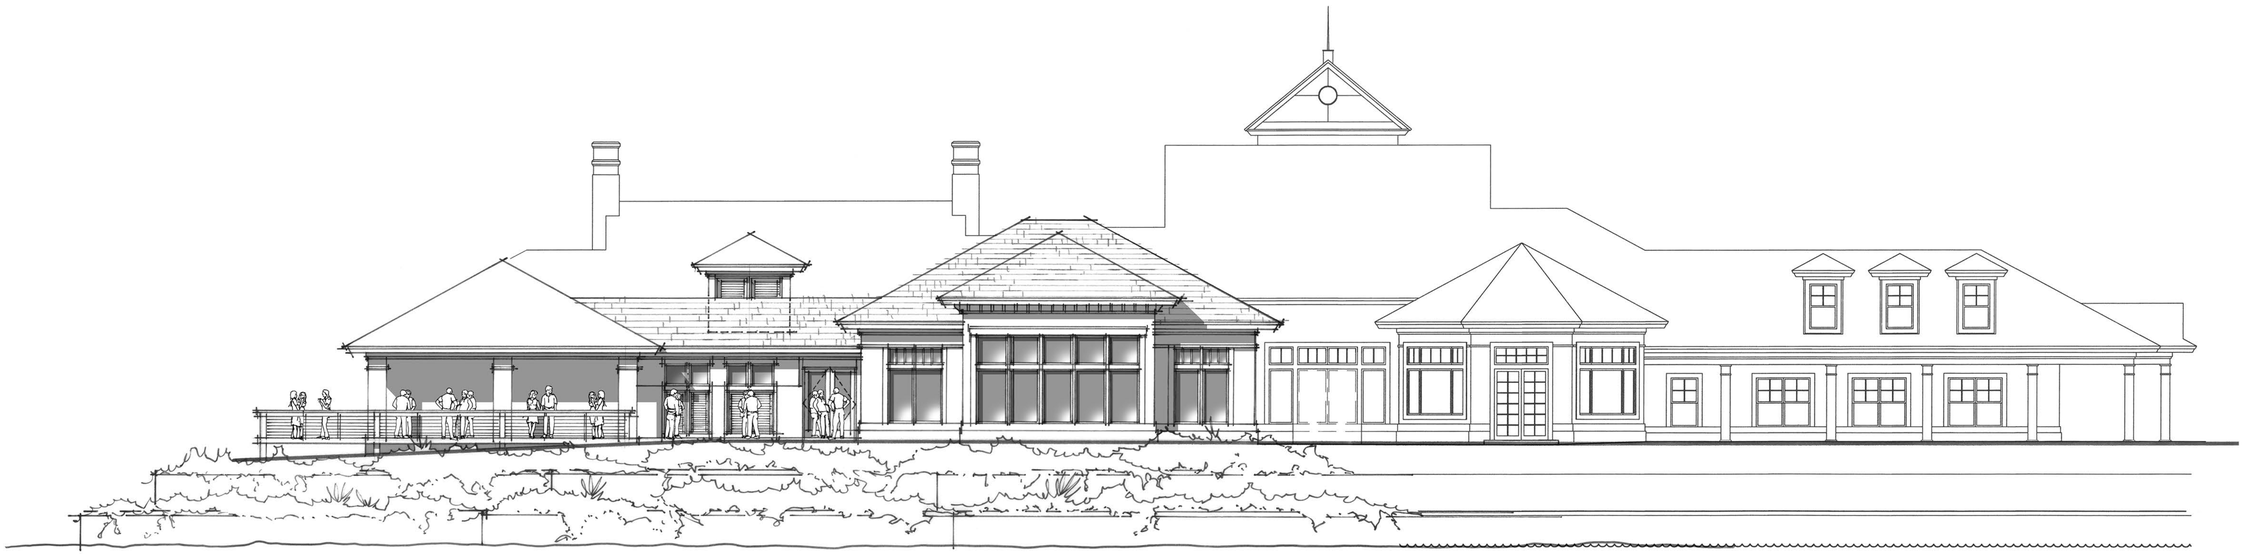

South Elevation

ST. JOHNS GOLF AND COUNTRY CLUB

Conceptual Composite Elevation

December 13, 2017

SCALE: 1/8" = 1'-0"

THIS MATERIAL REPRESENTS DEVELOPMENT CONCEPTS AND ARCHITECTURAL AND OTHER DESIGN CONCEPTS BEING CONSIDERED AT THE TIME IT WAS PRODUCED. THIS INFORMATION IS SUBJECT TO REVISIONS AND MODIFICATIONS WITHOUT NOTICE. ALL ORAL AND WRITTEN INFORMATION, DESCRIPTIONS, PLANS, COPY, GRAPHICS, PHOTOGRAPHY, CHARTS, GRAPHS AND RENDERINGS MAY BE MODIFIED AT ANY TIME AND SHOULD NOT BE RELIED UPON AS FINAL.

planning
architecture
landscape architecture
urban design
visual communication

elm